Meeting Room Floor Plans

JAVITS CENTER®

Rooms 1E01-1E05

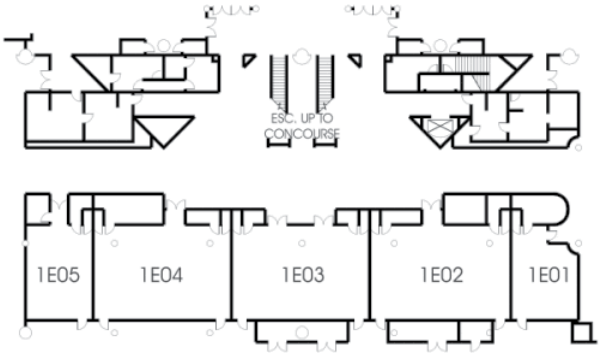

Meeting Room Capacities

Room	Gross sq.ft.	Floor Dim. (feet)	Occupancy (theater/classroom)
1E01	660 sq.ft.	30'x22'	45/24
1E02	1350 sq.ft.	30'x45'	127/75
1E03	1350 sq.ft.	30'x45'	122/70
1E04	1350 sq.ft.	30'x45'	127/75
1E05	660 sq.ft.	30'x22'	60/28

- Ceiling height - 10' in all rooms.

- Meeting rooms can be subdivided in many combinations using moveable soundproof partitions.

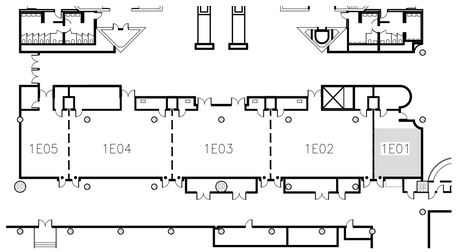

1E01

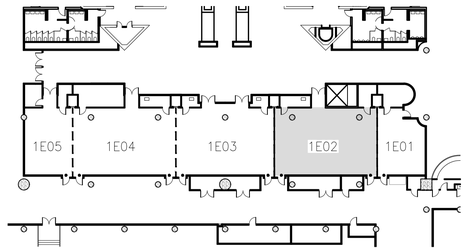

1E02

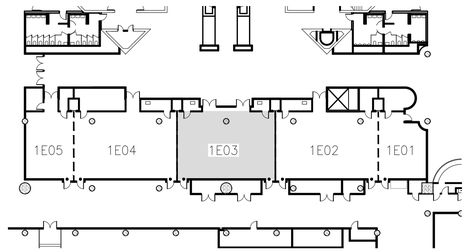

1E03

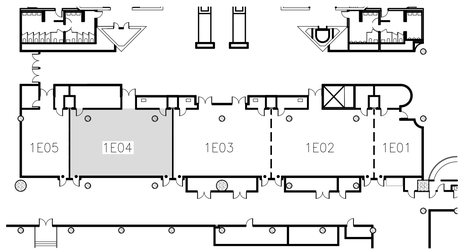

1E04

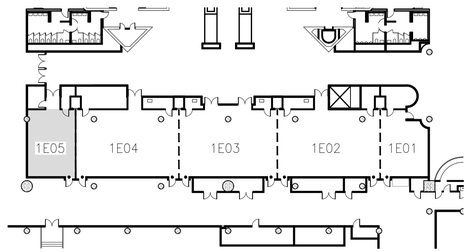

1E05

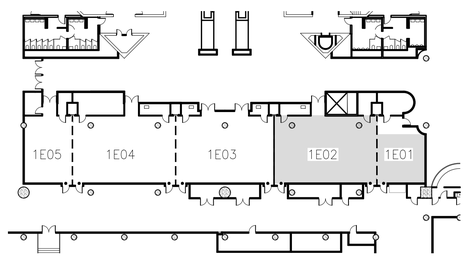

1E01 & 1E02

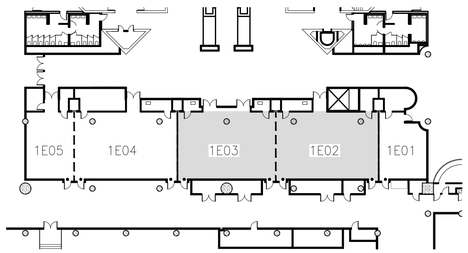

1E02 & 1E03

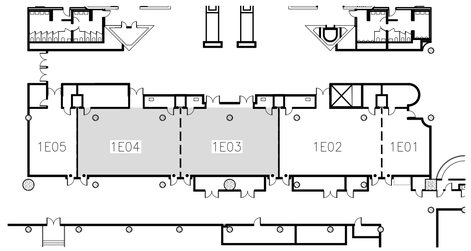

1E03 & 1E04

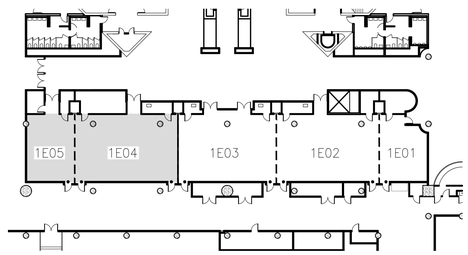

1E04 & 1E05

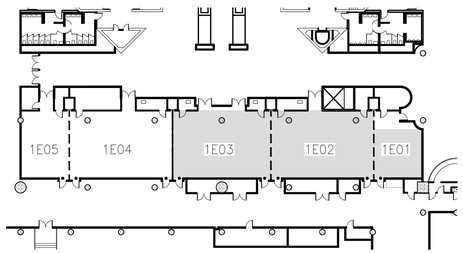

1E01, 1E02 & 1E03

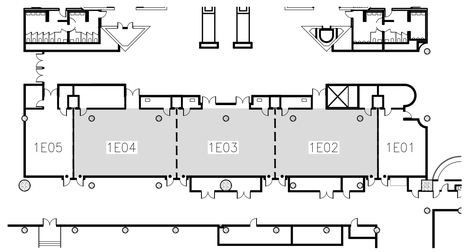

1E02, 1E03 & 1E04

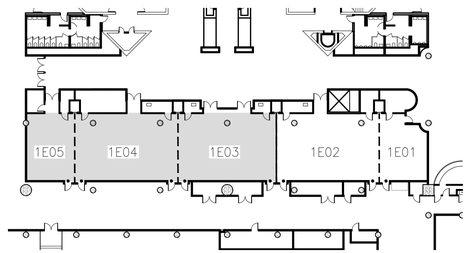

1E03, 1E04 & 1E05

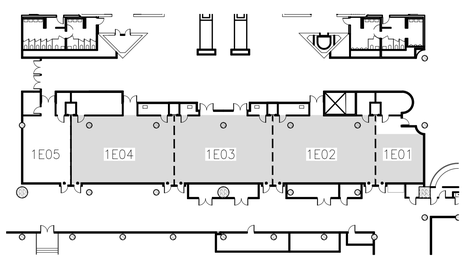

1E01, 1E02, 1E03 & 1E04

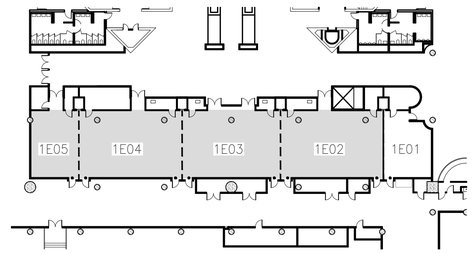

1E02, 1E03, 1E04 & 1E05

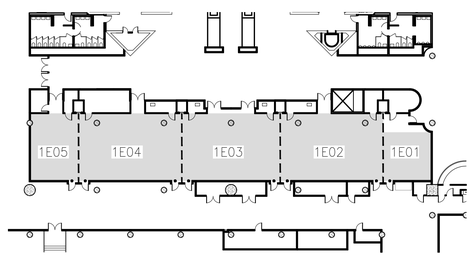

1E01, 1E02, 1E03, 1E04 & 1E05

The Jacob K. Javits Convention Center of New York
Meeting Room Layouts
655 W34th Street, New York, NY 10001

ARCHITECT:
di Domenico + Partners LLP
Architecture
Landscape Architecture
Planning
37-43 Crescent Street
Long Island City, New York 11101
Tel 212.337.0400
Fax 212.337.3567
ddp-ny.com

LEGEND:
- EXIT SIGN
- OCCUPANCY SIGN
- TABLE ZONE
- MAXIMUM OCCUPANCY
- ACTUAL OCCUPANCY
- CHAIR
- H HANDICAPPED VIEWING POSITION

REV	DESCRIPTION	DATE

DRAWING TITLE :

KEY PLAN
EAST CORE MEETING ROOMS
HALL 1E

PROJECT No : 16306
DRAWN BY : CE
CHECKED BY : AB
SCALE : 1/32" = 1'-0"
DRAWING No:
A500.00

P:\16306 - JKJCC - Meeting Room Layouts\7.0 Project Design\7.1 Drawings\Banquet\A-500-East Core Meeting Rooms_1E KEY PLAN.dwg 03/23/16 - 6:23pm

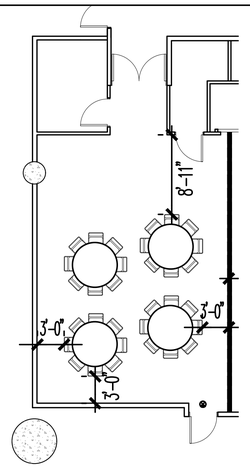

HALL 1E05 EAST CORE TOTAL CHAIRS: 32

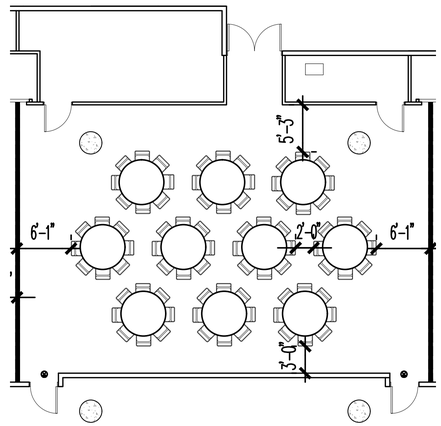

HALL 1E04 EAST CORE TOTAL CHAIRS: 80

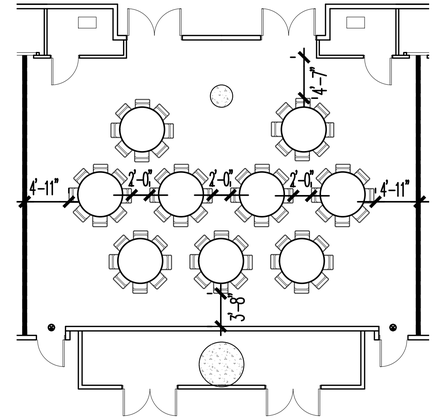

HALL 1E03 EAST CORE TOTAL CHAIRS: 72

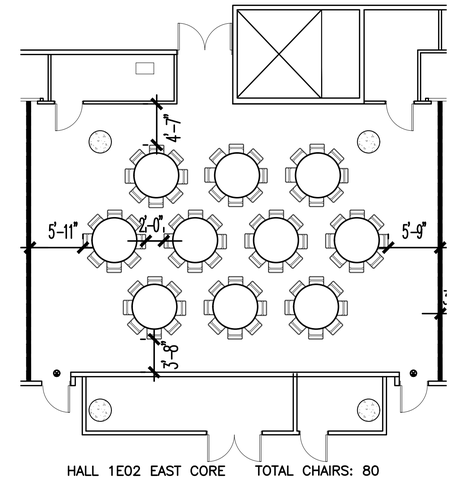

HALL 1E02 EAST CORE TOTAL CHAIRS: 80

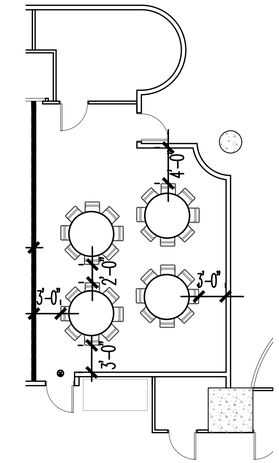

HALL 1E01 EAST CORE TOTAL CHAIRS: 32

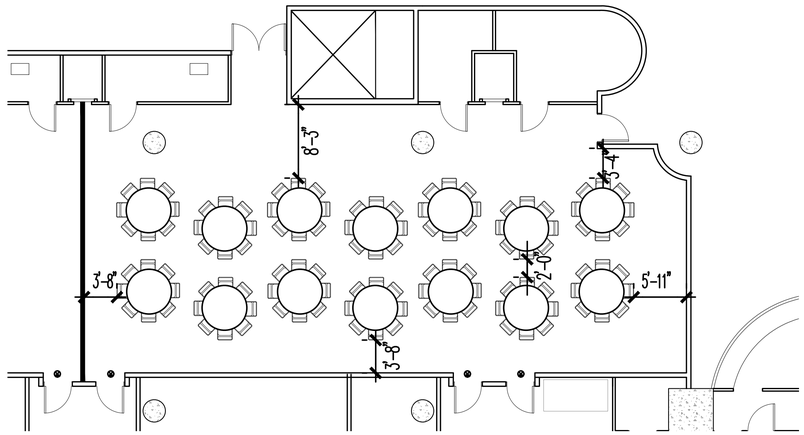

HALL 1E01, 1E02 EAST CORE TOTAL CHAIRS: 112

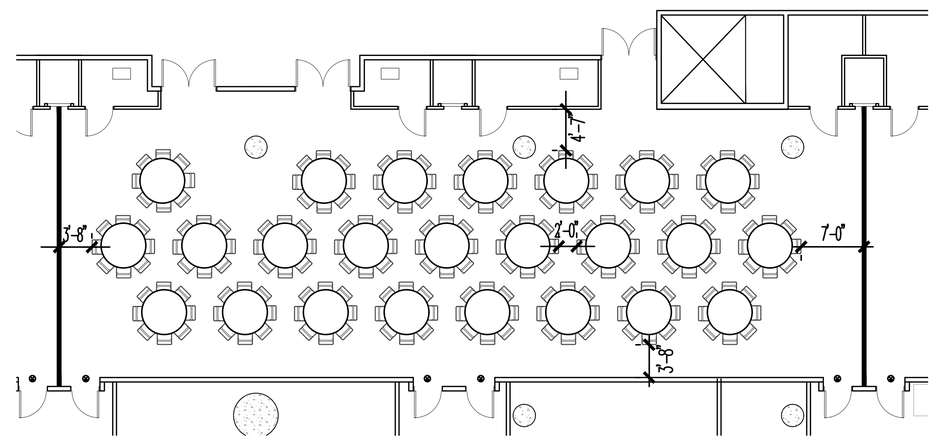

HALL 1E02, 1E03 EAST CORE TOTAL CHAIRS: 192

NOTE: TOTAL CHAIR COUNT INCLUDES HANDICAPPED AND HEADTABLE.

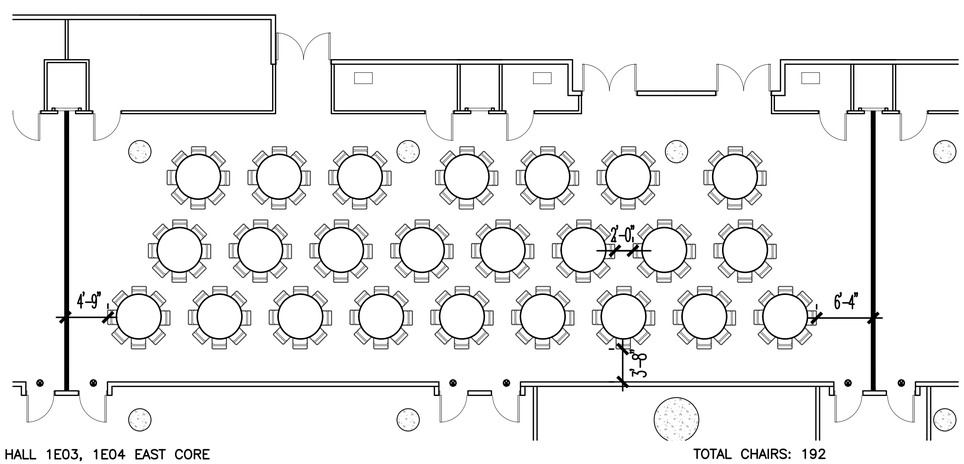

HALL 1E03, 1E04 EAST CORE TOTAL CHAIRS: 192

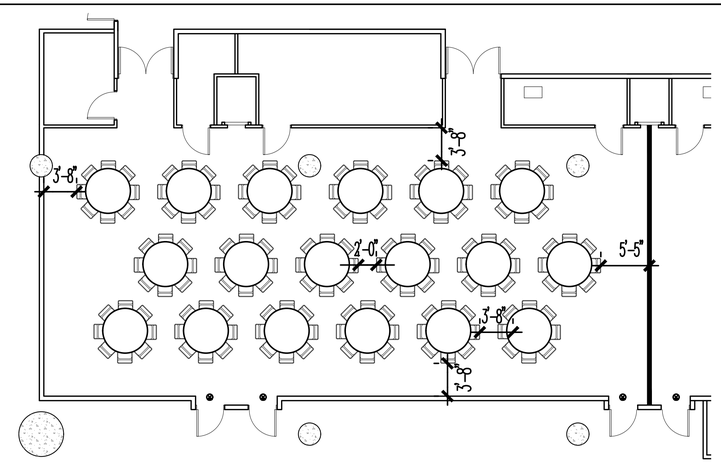

HALL 1E04, 1E05 EAST CORE TOTAL CHAIRS: 144

The Jacob K. Javits Convention Center of New York
Meeting Room Layouts
655 W34th Street, New York, NY 10001

ARCHITECT:
di Domenico + Partners LLP
Architecture
Landscape Architecture
Planning
37-43 Crescent Street
Long Island City, New York 11101
Tel 212.337.0400
Fax 212.337.3567
ddp-ny.com

LEGEND:
- EXIT SIGN
- OCCUPANCY SIGN
- TABLE ZONE
  - MAXIMUM OCCUPANCY
  - ACTUAL OCCUPANCY
- CHAIR
- H HANDICAPPED VIEWING POSITION

REV	DESCRIPTION	DATE

DRAWING TITLE :
BANQUET ARRANGEMENT
EAST CORE MEETING ROOMS
HALL 1E
(1 OF 3)

PROJECT No :	16306
DRAWN BY :	CE
CHECKED BY :	AB
SCALE :	1/8" = 1'-0"
DRAWING No:	A501.00

P:\16306 - JKJCC - Meeting Room Layouts\7.0 Project Design\7.1 Drawings\Banquet\A-501-Banquet Style_East Core Meeting Rooms_1E.dwg 03/23/16 - 6:24pm

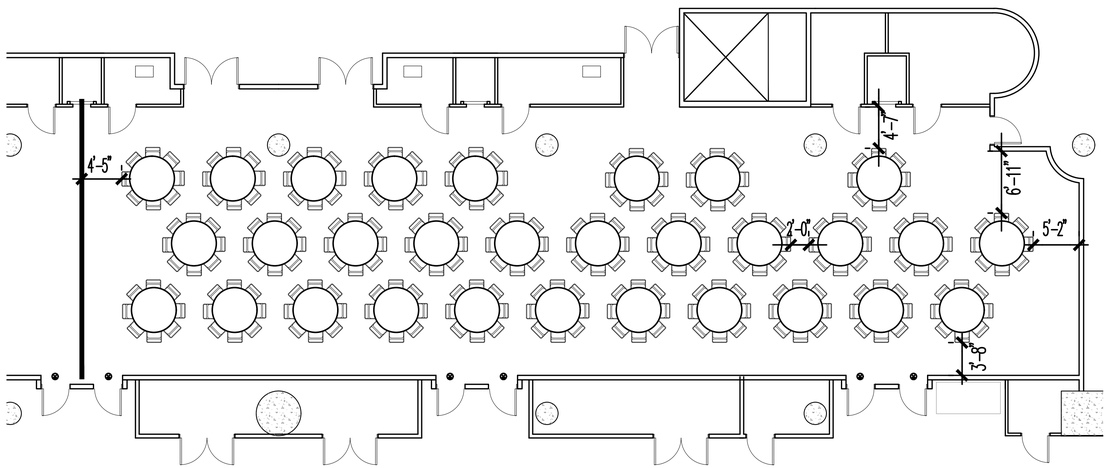

HALL 1E01, 1E02, & 1E03 EAST CORE

TOTAL CHAIRS: 240

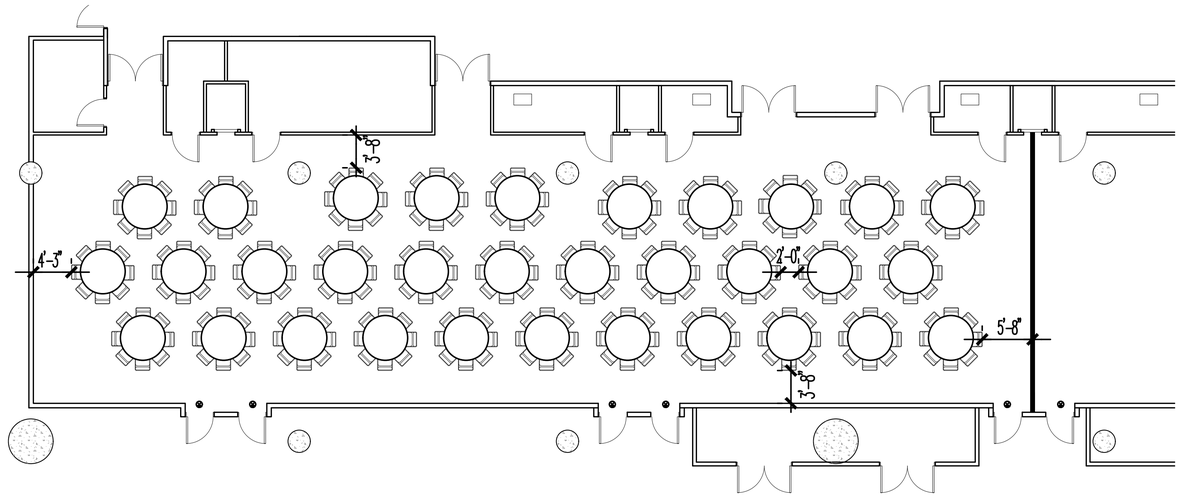

HALL 1E03, 1E04, & 1E05 EAST CORE

TOTAL CHAIRS: 258

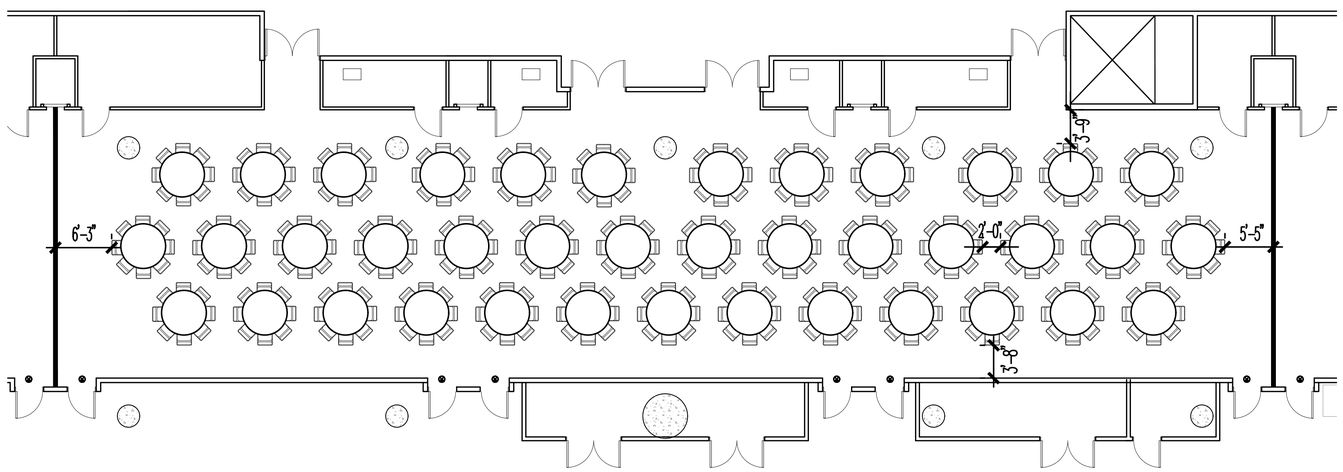

HALL 1E02, 1E03, & 1E04 EAST CORE

TOTAL CHAIRS: 312

NOTE: TOTAL CHAIR COUNT INCLUDES HANDICAPPED AND HEADTABLE.

The Jacob K. Javits Convention Center of New York
Meeting Room Layouts
655 W34th Street, New York, NY 10001

ARCHITECT:
dD
di Domenico + Partners LLP
Architecture
Landscape Architecture
Planning
37-43 Crescent Street
Long Island City, New York 11101
Tel 212.337.0400
Fax 212.337.3567
ddp-ny.com

LEGEND:
- EXIT SIGN
- OCCUPANCY SIGN
- TABLE ZONE
  - MAXIMUM OCCUPANCY
  - ACTUAL OCCUPANCY
- CHAIR
- H HANDICAPPED VIEWING POSITION

REV	DESCRIPTION	DATE

DRAWING TITLE :
BANQUET ARRANGEMENT
EAST CORE MEETING ROOMS
HALL 1E
(2 OF 3)

PROJECT No : 16306
DRAWN BY : CE
CHECKED BY : AB
SCALE : 1/8" = 1'-0"
DRAWING No:
A502.00

P:\16306 - JKJCC - Meeting Room Layouts\7.0 Project Design\7.1 Drawings\Banquet\A-501-Banquet Style_East Core Meeting Rooms_1E.dwg 03/23/16 - 6:24pm

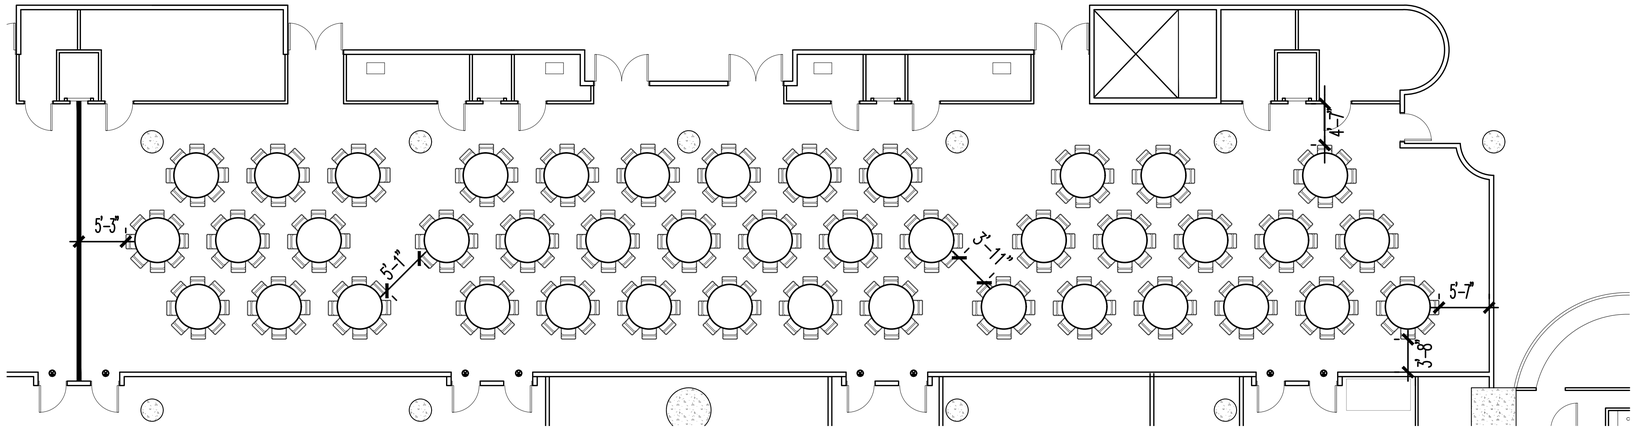

HALL 1E01, 1E02, 1E03, & 1E04 EAST CORE

TOTAL CHAIRS: 336

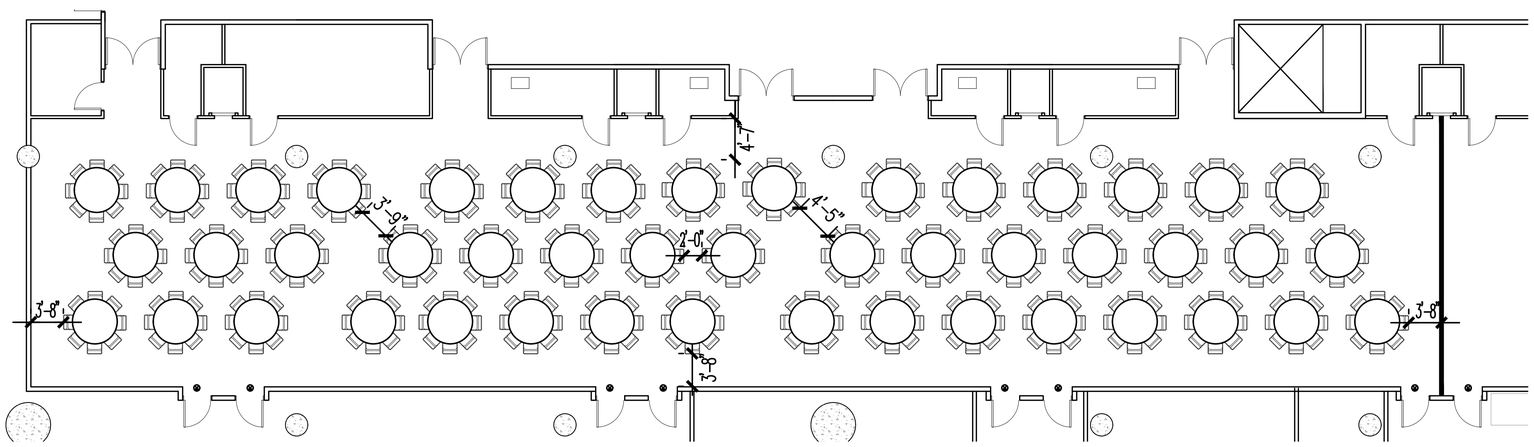

HALL 1E02, 1E03, 1E04, & 1E05 EAST CORE

TOTAL CHAIRS: 368

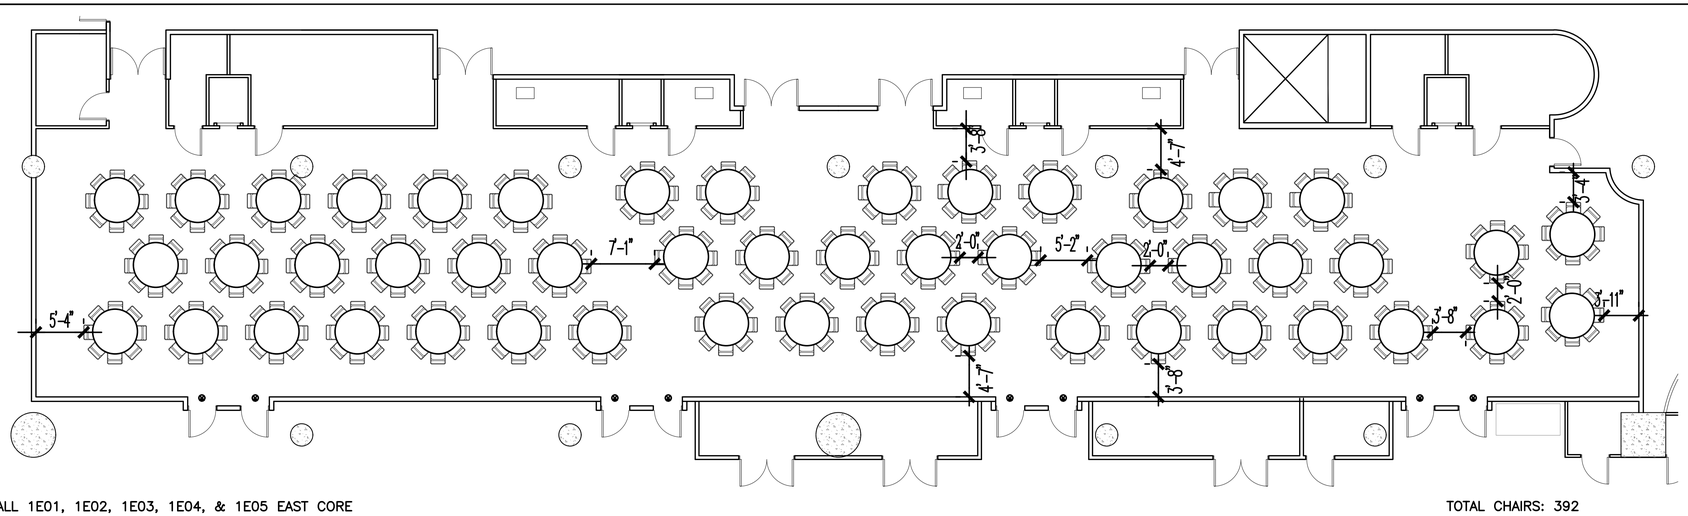

HALL 1E01, 1E02, 1E03, 1E04, & 1E05 EAST CORE

TOTAL CHAIRS: 392

NOTE: TOTAL CHAIR COUNT INCLUDES HANDICAPPED AND HEADTABLE.

The Jacob K. Javits Convention Center of New York
Meeting Room Layouts
655 W34th Street, New York, NY 10001

ARCHITECT:
di Domenico + Partners LLP
Architecture
Landscape Architecture
Planning
37-43 Crescent Street
Long Island City, New York 11101
Tel 212.337.0400
Fax 212.337.3567
ddp-ny.com

LEGEND:
- EXIT SIGN
- OCCUPANCY SIGN
- TABLE ZONE
- MAXIMUM OCCUPANCY
- ACTUAL OCCUPANCY
- CHAIR
- H HANDICAPPED VIEWING POSITION

REV	DESCRIPTION	DATE

DRAWING TITLE :

BANQUET ARRANGEMENT
EAST CORE MEETING ROOMS
HALL 1E
(3 OF 3)

PROJECT No : 16306
DRAWN BY : CE
CHECKED BY : AB
SCALE : 1/8" = 1'-0"
DRAWING No:
A503.00

P:\16306 - JKJCC - Meeting Room Layouts\7.0 Project Design\7.1 Drawings\Banquet\A-501 Banquet Style_East Core Meeting Rooms_1E.dwg 03/23/16 - 6:25pm

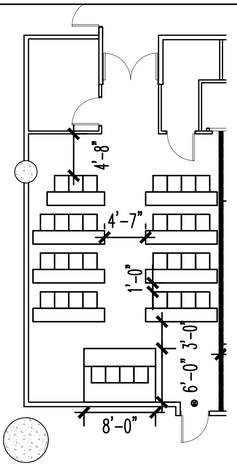

HALL 1E05 EAST CORE TOTAL CHAIRS: 35

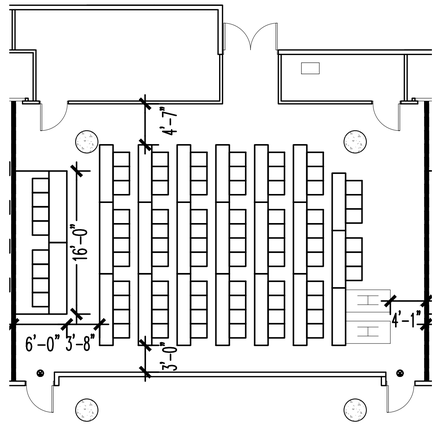

HALL 1E04 EAST CORE TOTAL CHAIRS: 82

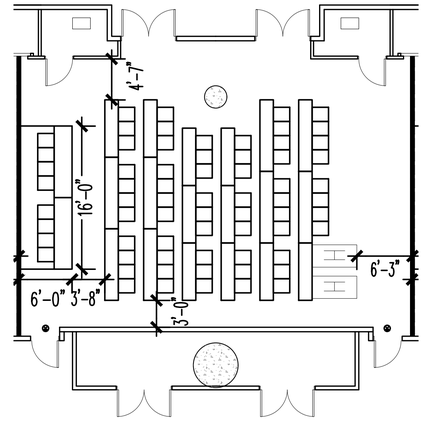

HALL 1E03 EAST CORE TOTAL CHAIRS: 69

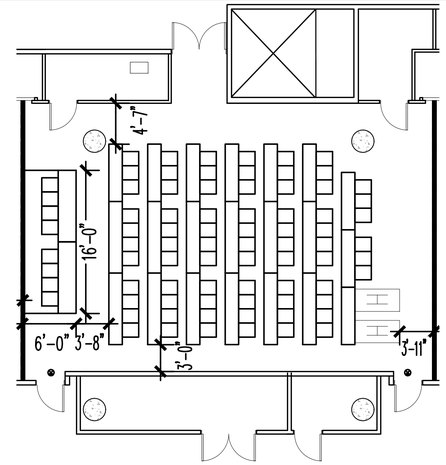

HALL 1E02 EAST CORE TOTAL CHAIRS: 82

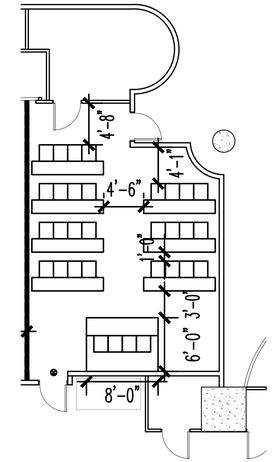

HALL 1E01 EAST CORE TOTAL CHAIRS: 32

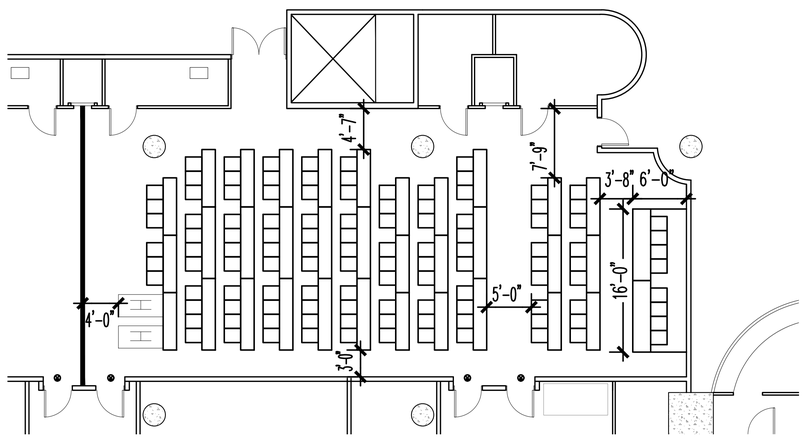

HALL 1E01, 1E02 EAST CORE TOTAL CHAIRS: 118

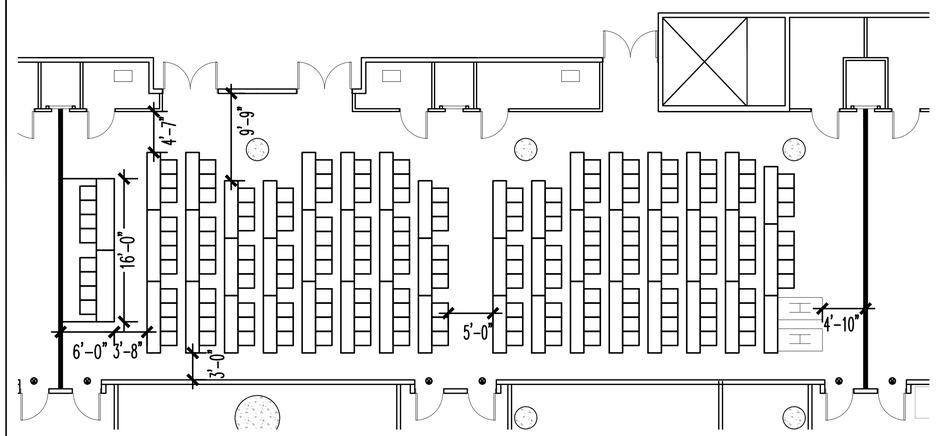

HALL 1E02, 1E03 EAST CORE TOTAL CHAIRS: 172

NOTE: TOTAL CHAIR COUNT INCLUDES HANDICAPPED AND HEADTABLE.

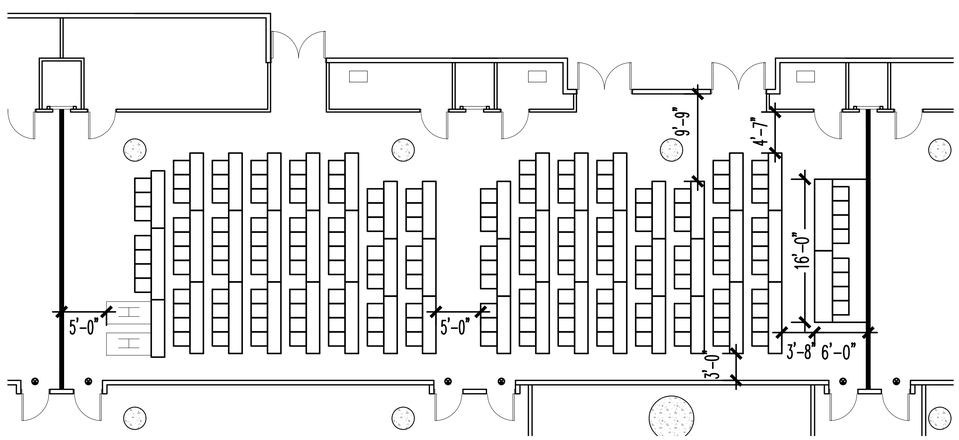

HALL 1E03, 1E04 EAST CORE TOTAL CHAIRS: 172

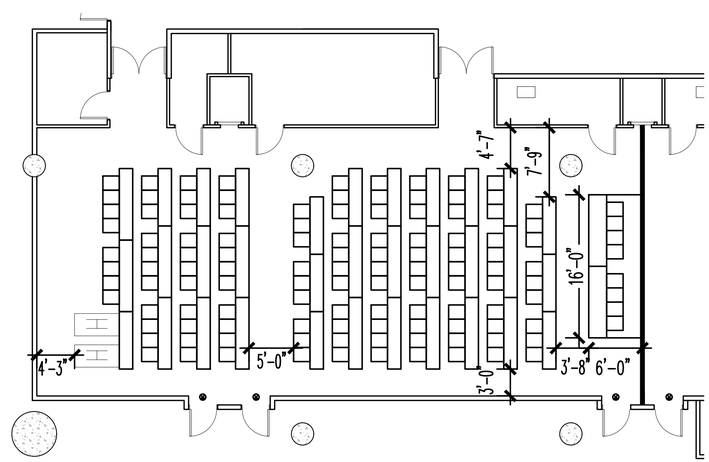

HALL 1E04, 1E05 EAST CORE TOTAL CHAIRS: 124

The Jacob K. Javits Convention Center of New York
Meeting Room Layouts
655 W34th Street, New York, NY 10001

ARCHITECT:
di Domenico + Partners LLP
Architecture
Landscape Architecture
Planning
37-43 Crescent Street
Long Island City, New York 11101
Tel 212.337.0400
Fax 212.337.3567
ddp-ny.com

LEGEND:
- EXIT SIGN
- OCCUPANCY SIGN
- TABLE ZONE
- MAXIMUM OCCUPANCY
- ACTUAL OCCUPANCY
- CHAIR
- H HANDICAPPED VIEWING POSITION

REV	DESCRIPTION	DATE

DRAWING TITLE :
CLASSROOM ARRANGEMENT
EAST CORE MEETING ROOMS
HALL 1E
(1 OF 3)

PROJECT No : 16306
DRAWN BY : CE
CHECKED BY : AB
SCALE : 1/8" = 1'-0"
DRAWING No:
A501.00

P:\16306 - JKJCC - Meeting Room Layouts\1.0 Project Design\1.1 Drawings\Classroom\A-501-Classroom Style_East Core Meeting Rooms_1E.dwg 03/23/16 - 4:40pm

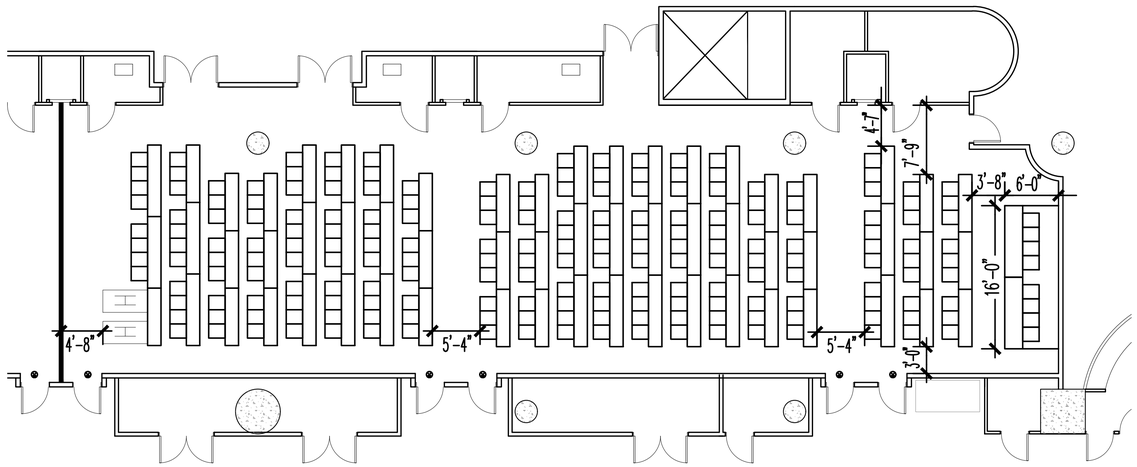

HALL 1E01, 1E02, & 1E03 EAST CORE

TOTAL CHAIRS: 209

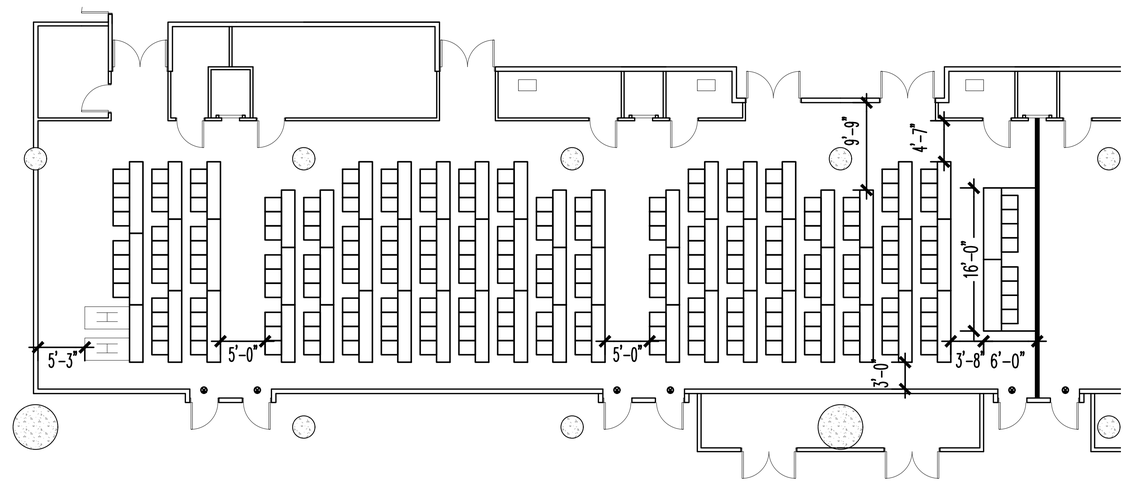

HALL 1E02, 1E03, & 1E04 EAST CORE

TOTAL CHAIRS: 213

NOTE: TOTAL CHAIR COUNT INCLUDES HANDICAPPED AND HEADTABLE.

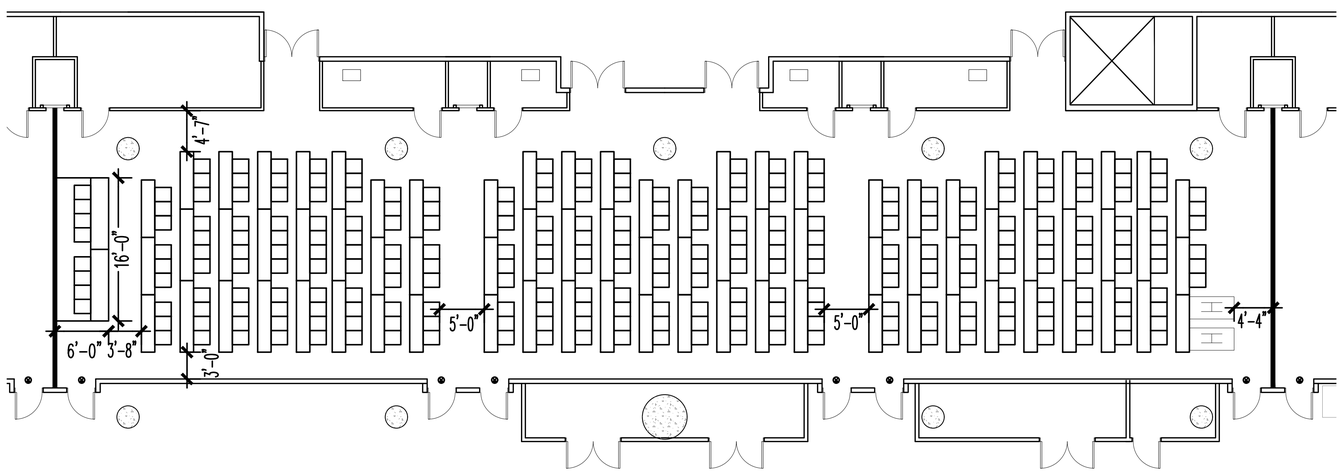

HALL 1E03, 1E04, & 1E05 EAST CORE

TOTAL CHAIRS: 273

The Jacob K. Javits Convention Center of New York
Meeting Room Layouts
655 W34th Street, New York, NY 10001

ARCHITECT:
dD
di Domenico + Partners LLP
Architecture
Landscape Architecture
Planning
37-43 Crescent Street
Long Island City, New York 11101
Tel 212.337.0400
Fax 212.337.3567
ddp-ny.com

LEGEND:
- EXIT SIGN
- OCCUPANCY SIGN
- TABLE ZONE
- MAXIMUM OCCUPANCY
- ACTUAL OCCUPANCY
- CHAIR
- H HANDICAPPED VIEWING POSITION

REV	DESCRIPTION	DATE

DRAWING TITLE :
CLASSROOM ARRANGEMENT
EAST CORE MEETING ROOMS
HALL 1E
(2 OF 3)

PROJECT No : 16306
DRAWN BY : CE
CHECKED BY : AB
SCALE : 1/8" = 1'-0"
DRAWING No:
A502.00

P:\16306 - JKJCC - Meeting Room Layouts\7.0 Project Design\7.1 Drawings\Classroom\A-501-Classroom Style_East Core Meeting Rooms_1E.dwg 03/23/16 - 4:41pm

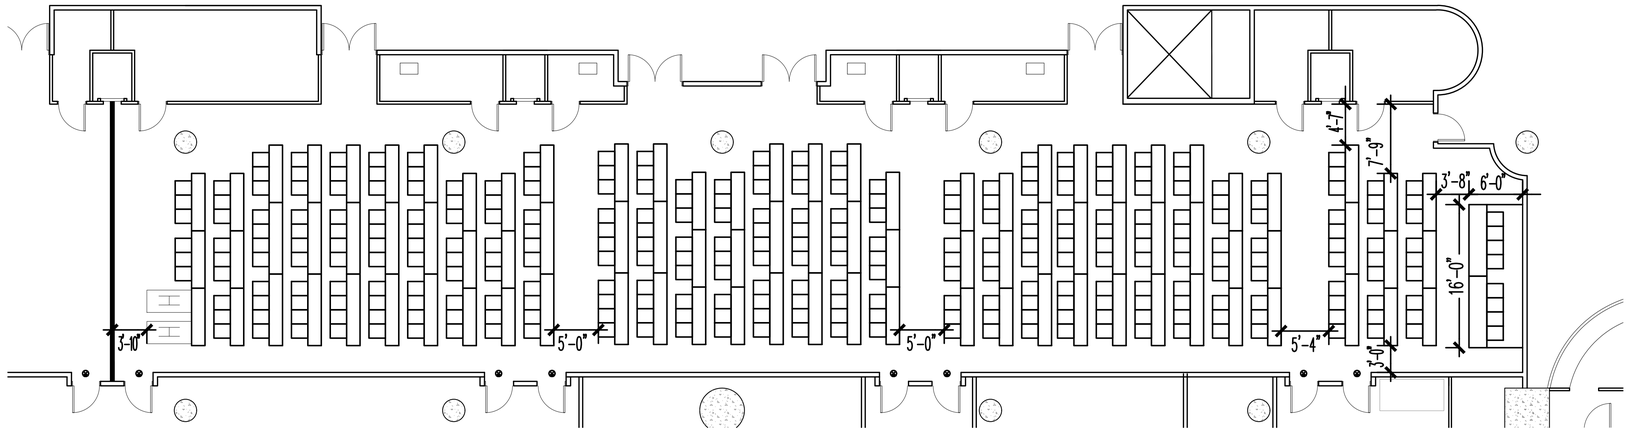

HALL 1E01, 1E02, 1E03, & 1E04 EAST CORE

TOTAL CHAIRS: 311

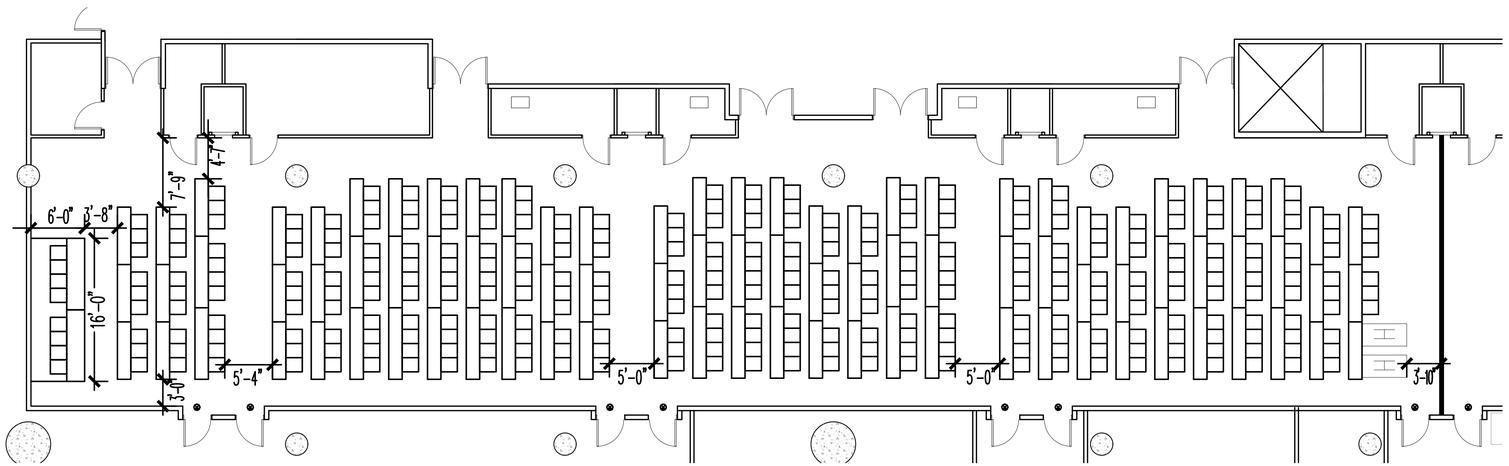

HALL 1E02, 1E03, 1E04, & 1E05 EAST CORE

TOTAL CHAIRS: 311

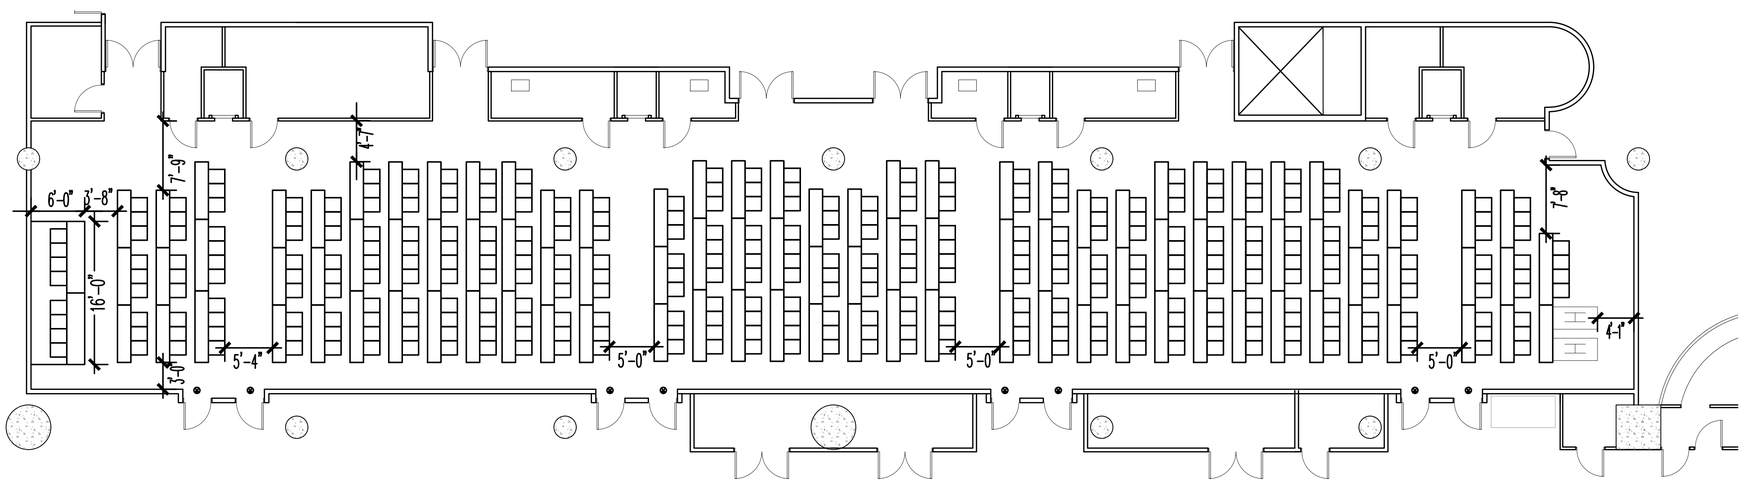

HALL 1E01, 1E02, 1E03, 1E04, & 1E05 EAST CORE

TOTAL CHAIRS: 336

NOTE: TOTAL CHAIR COUNT INCLUDES HANDICAPPED AND HEADTABLE.

The Jacob K. Javits Convention Center of New York
Meeting Room Layouts
655 W34th Street, New York, NY 10001

ARCHITECT:
di Domenico + Partners LLP
Architecture
Landscape Architecture
Planning
37-43 Crescent Street
Long Island City, New York 11101
Tel 212.337.0400
Fax 212.337.3567
ddp-ny.com

LEGEND:
- EXIT SIGN
- OCCUPANCY SIGN
- TABLE ZONE
- MAXIMUM OCCUPANCY
- ACTUAL OCCUPANCY
- CHAIR
- H HANDICAPPED VIEWING POSITION

REV	DESCRIPTION	DATE

DRAWING TITLE :
CLASSROOM ARRANGEMENT
EAST CORE MEETING ROOMS
HALL 1E
(3 OF 3)

PROJECT No : 16306
DRAWN BY : CE
CHECKED BY : AB
SCALE : 1/8" = 1'-0"
DRAWING No:
A503.00

P:\16306 - JKJCC - Meeting Room Layouts\7.0 Project Design\7.1 Drawings\Classroom\A-501 Classroom Style_East Core Meeting Rooms_1E.dwg 03/23/16 - 4:41pm

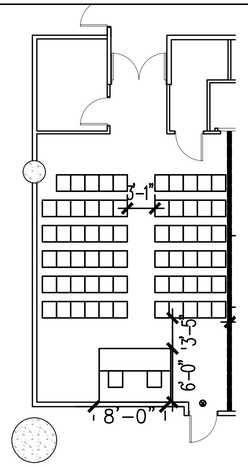

HALL 1E05 EAST CORE TOTAL CHAIRS: 67 @ 34" O.C.

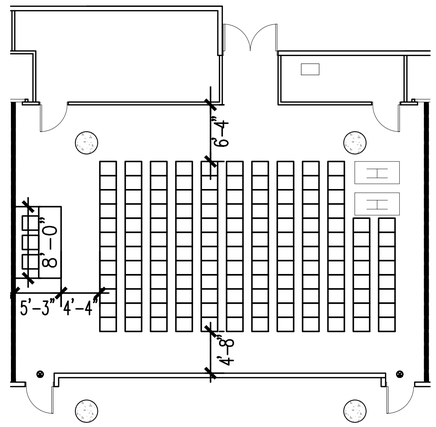

HALL 1E04 EAST CORE TOTAL CHAIRS: 141 @ 34" O.C.

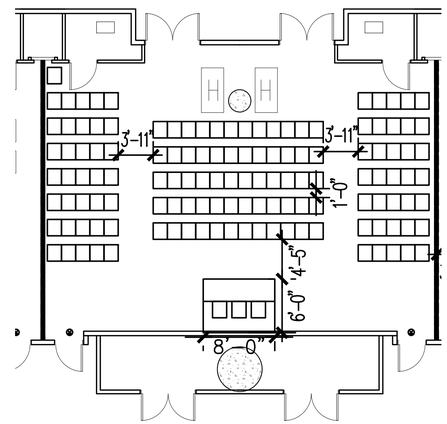

HALL 1E03 EAST CORE TOTAL CHAIRS: 136 @ 34" O.C.

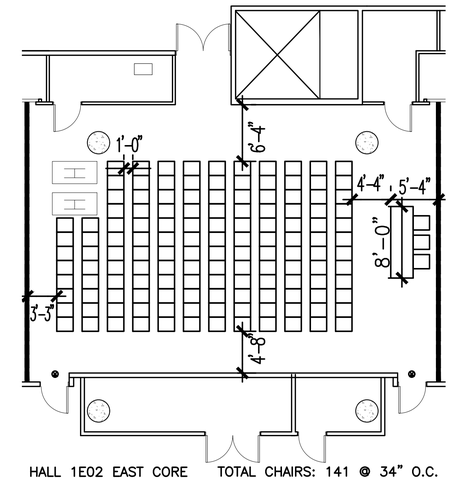

HALL 1E02 EAST CORE TOTAL CHAIRS: 141 @ 34" O.C.

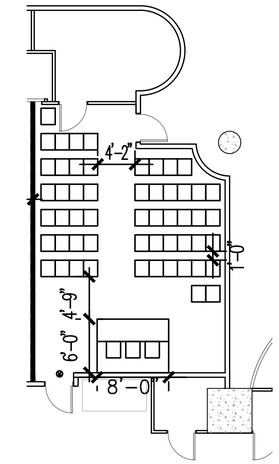

HALL 1E01 EAST CORE TOTAL CHAIRS: 58 @34" O.C.

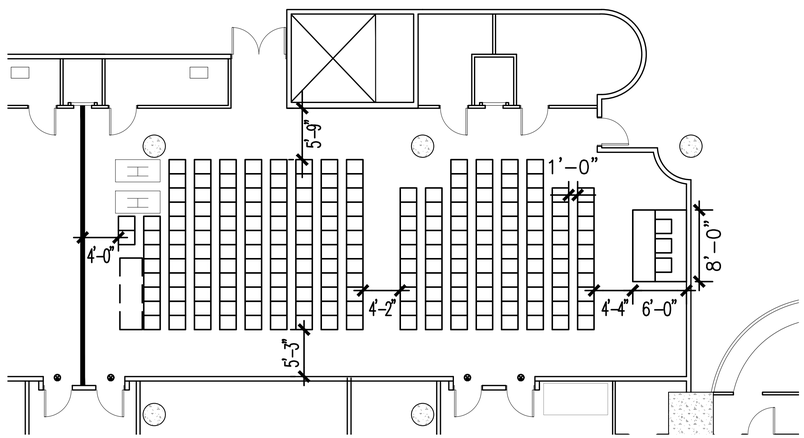

HALL 1E01, 1E02 EAST CORE TOTAL CHAIRS: 199 @ 34" O.C.

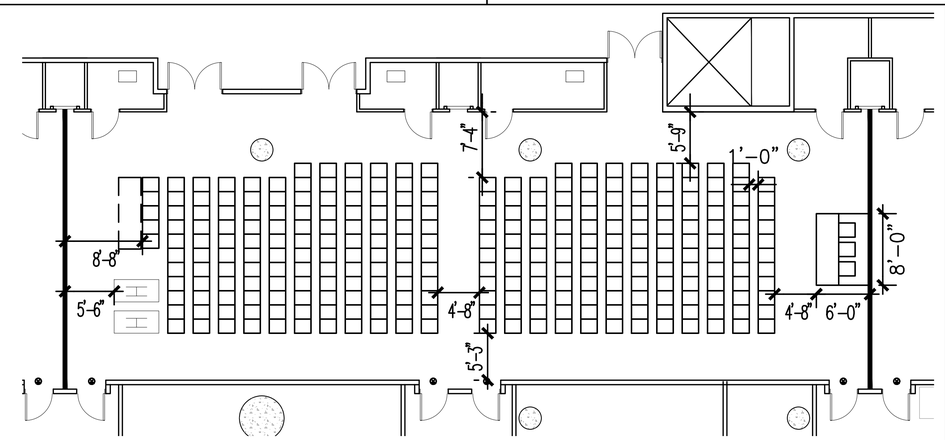

HALL 1E02, 1E03 EAST CORE TOTAL CHAIRS: 277 @ 34" O.C.

NOTE: TOTAL CHAIR COUNT INCLUDES HANDICAPPED AND HEADTABLE.

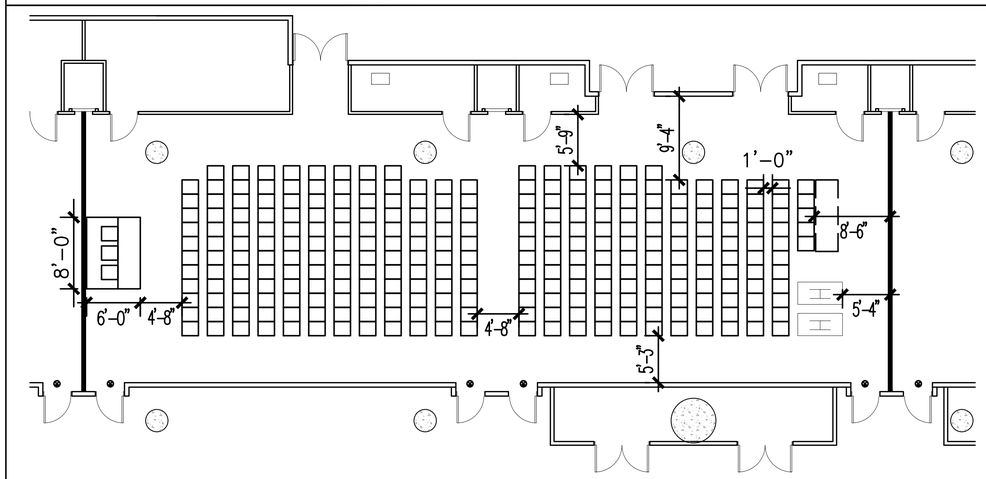

HALL 1E03, 1E04 EAST CORE TOTAL CHAIRS: 277 @ 34" O.C.

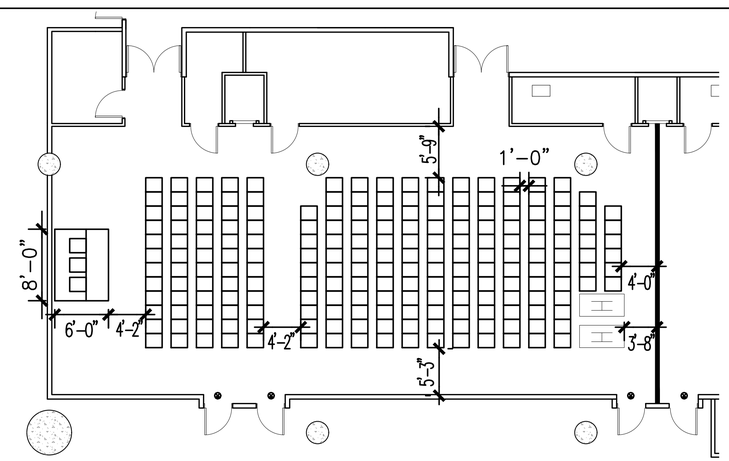

HALL 1E04, 1E05 EAST CORE TOTAL CHAIRS: 208 @ 34" O.C.

The Jacob K. Javits Convention Center of New York
Meeting Room Layouts
655 W34th Street, New York, NY 10001

ARCHITECT:
di Domenico + Partners LLP
Architecture
Landscape Architecture
Planning
37-43 Crescent Street
Long Island City, New York 11101
Tel 212.337.0400
Fax 212.337.3567
ddp-ny.com

LEGEND:
- EXIT SIGN
- OCCUPANCY SIGN
- TABLE ZONE
- MAXIMUM OCCUPANCY
- ACTUAL OCCUPANCY
- CHAIR
- H HANDICAPPED VIEWING POSITION

REV	DESCRIPTION	DATE

DRAWING TITLE :
THEATER/MEETING ARRANGEMENT
EAST CORE MEETING ROOMS
HALL 1E
(1 OF 3)

PROJECT No : 16306
DRAWN BY : CE
CHECKED BY : AB
SCALE : 1/8" = 1'-0"
DRAWING No:
A501.00

P:\16306 - JKJCC - Meeting Room Layouts\1.0 Project Design\1.1 Drawings\Theater\A-501-Theater Style_East Core Meeting Rooms_1E.dwg 03/23/16 - 3:02pm

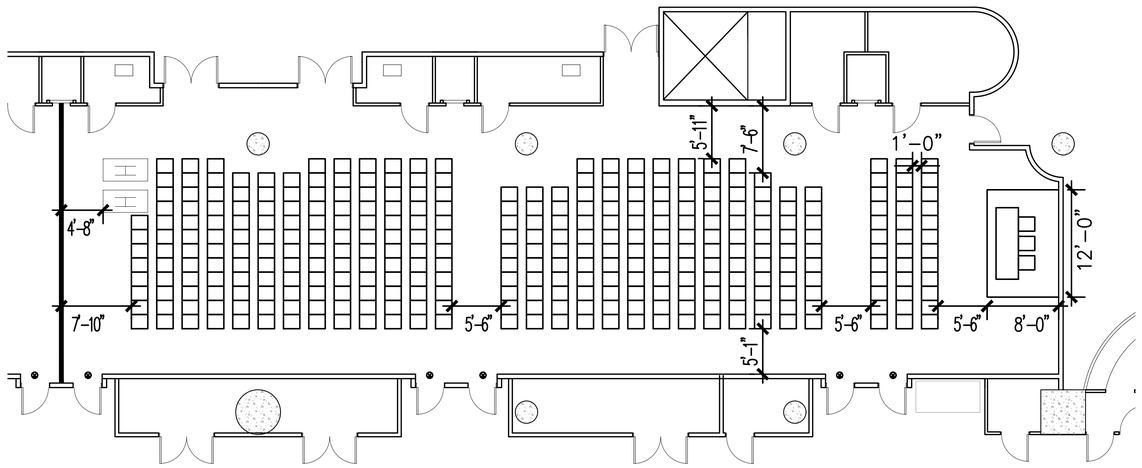

HALL 1E01, 1E02, & 1E03 EAST CORE

TOTAL CHAIRS: 335 @ 34" O.C.

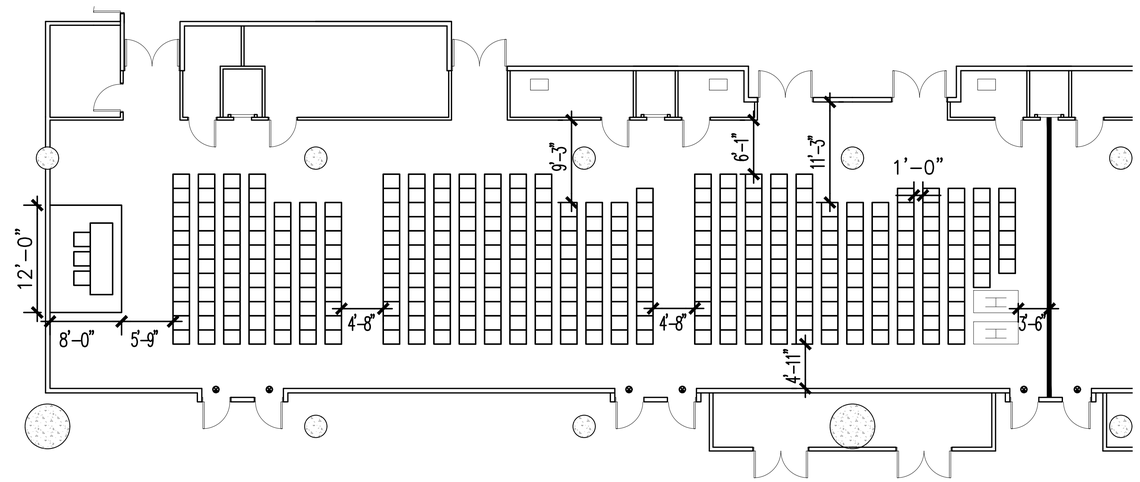

HALL 1E03, 1E04, & 1E05 EAST CORE

TOTAL CHAIRS: 344 @ 34" O.C.

NOTE: TOTAL CHAIR COUNT INCLUDES HANDICAPPED AND HEADTABLE.

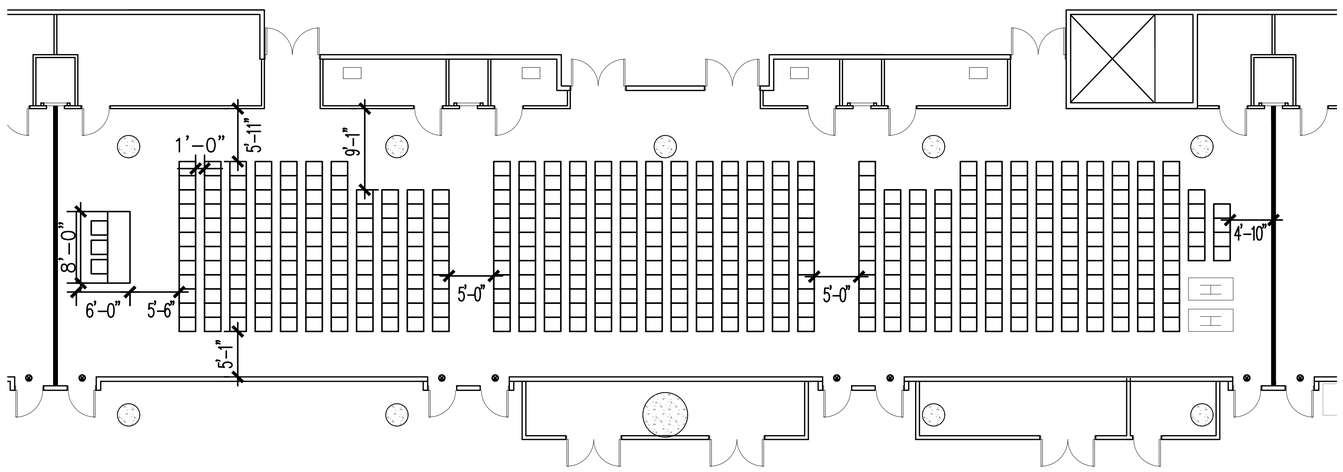

HALL 1E02, 1E03, & 1E04 EAST CORE

TOTAL CHAIRS: 418 @ 34" O.C.

The Jacob K. Javits Convention Center of New York
Meeting Room Layouts
655 W34th Street, New York, NY 10001

ARCHITECT:
dD
di Domenico + Partners LLP
Architecture
Landscape Architecture
Planning
37-43 Crescent Street
Long Island City, New York 11101
Tel 212.337.0400
Fax 212.337.3567
ddp-ny.com

LEGEND:
- EXIT SIGN
- OCCUPANCY SIGN
- TABLE ZONE
- MAXIMUM OCCUPANCY
- ACTUAL OCCUPANCY
- CHAIR
- H HANDICAPPED VIEWING POSITION

REV	DESCRIPTION	DATE

DRAWING TITLE :
THEATER/MEETING ARRANGEMENT
EAST CORE MEETING ROOMS
HALL 1E
(2 OF 3)

PROJECT No : 16306
DRAWN BY : CE
CHECKED BY : AB
SCALE : 1/8" = 1'-0"
DRAWING No:
A502.00

P:\16306 - JKJCC - Meeting Room Layouts\7.0 Project Design\7.1 Drawings\Theater\A-501 Theater Style_East Core Meeting Rooms_1E.dwg 03/23/16 - 3:03pm

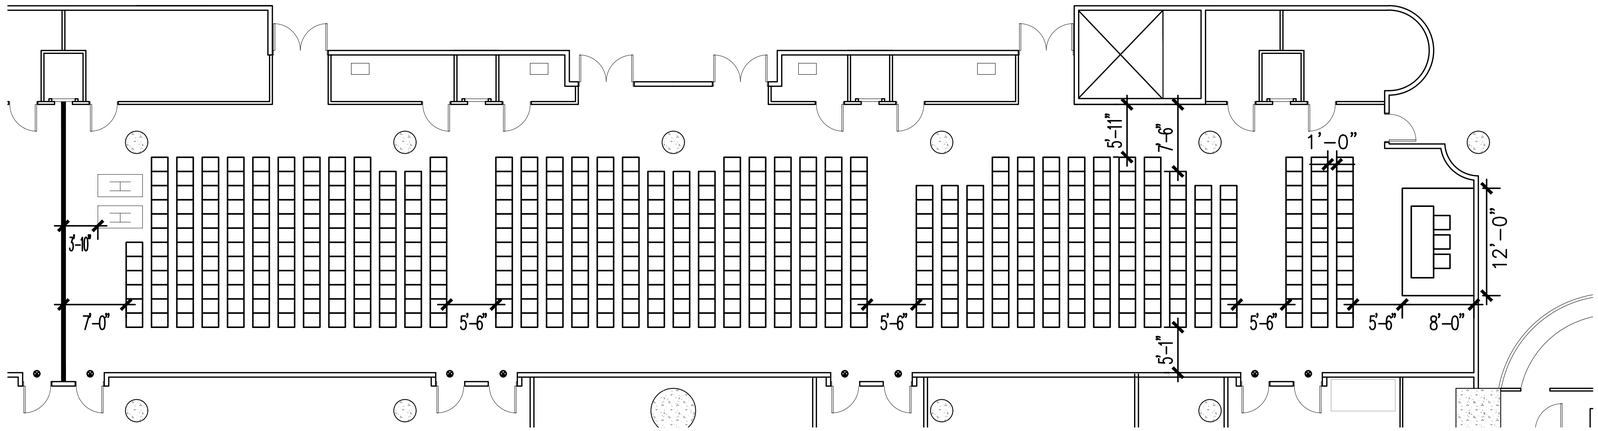

HALL 1E01, 1E02, 1E03, & 1E04 EAST CORE

TOTAL CHAIRS: 500 @ 34" O.C.

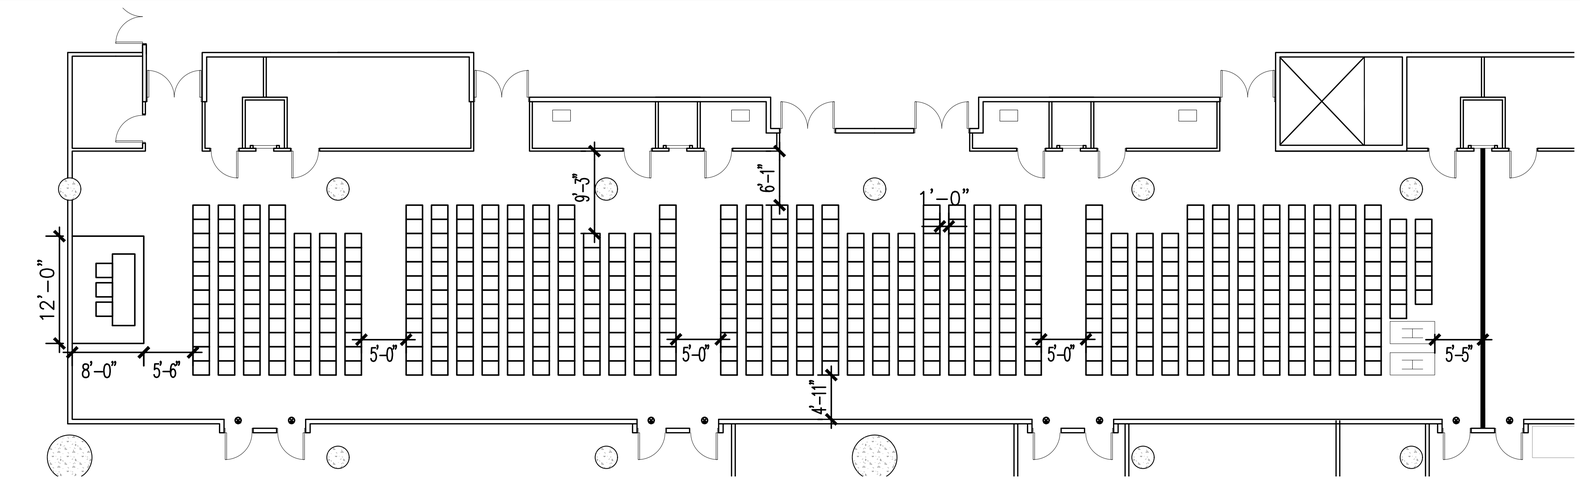

HALL 1E02, 1E03, 1E04, & 1E05 EAST CORE

TOTAL CHAIRS: 498 @ 34" O.C.

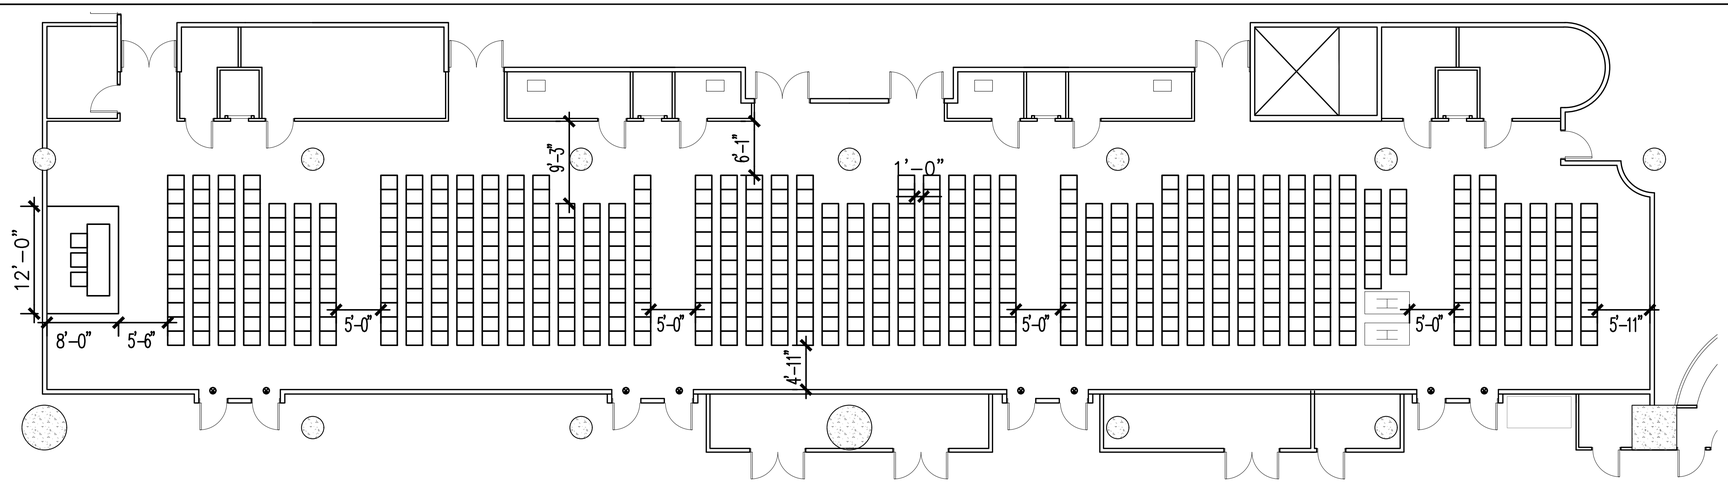

HALL 1E01, 1E02, 1E03, 1E04, & 1E05 EAST CORE

TOTAL CHAIRS: 574 @ 34" O.C.

NOTE: TOTAL CHAIR COUNT INCLUDES HANDICAPPED AND HEADTABLE.

The Jacob K. Javits Convention Center of New York
Meeting Room Layouts
655 W34th Street, New York, NY 10001

ARCHITECT:
di Domenico + Partners LLP
Architecture
Landscape Architecture
Planning
37-43 Crescent Street
Long Island City, New York 11101
Tel 212.337.0400
Fax 212.337.3567
ddp-ny.com

LEGEND:
- EXIT SIGN
- OCCUPANCY SIGN
- TABLE ZONE
- MAXIMUM OCCUPANCY
- ACTUAL OCCUPANCY
- CHAIR
- H HANDICAPPED VIEWING POSITION

REV	DESCRIPTION	DATE

DRAWING TITLE :
THEATER/MEETING ARRANGEMENT
EAST CORE MEETING ROOMS
HALL 1E
(3 OF 3)

PROJECT No : 16306
DRAWN BY : CE
CHECKED BY : AB
SCALE : 1/8" = 1'-0"
DRAWING No:
A503.00

P:\16306 - JKJCC - Meeting Room Layouts\7.0 Project Design\7.1 Drawings\Theater\A-501-Theater Style_East Core Meeting Rooms_1E.dwg 03/23/16 - 3:03pm